


Trim Trail – Vault

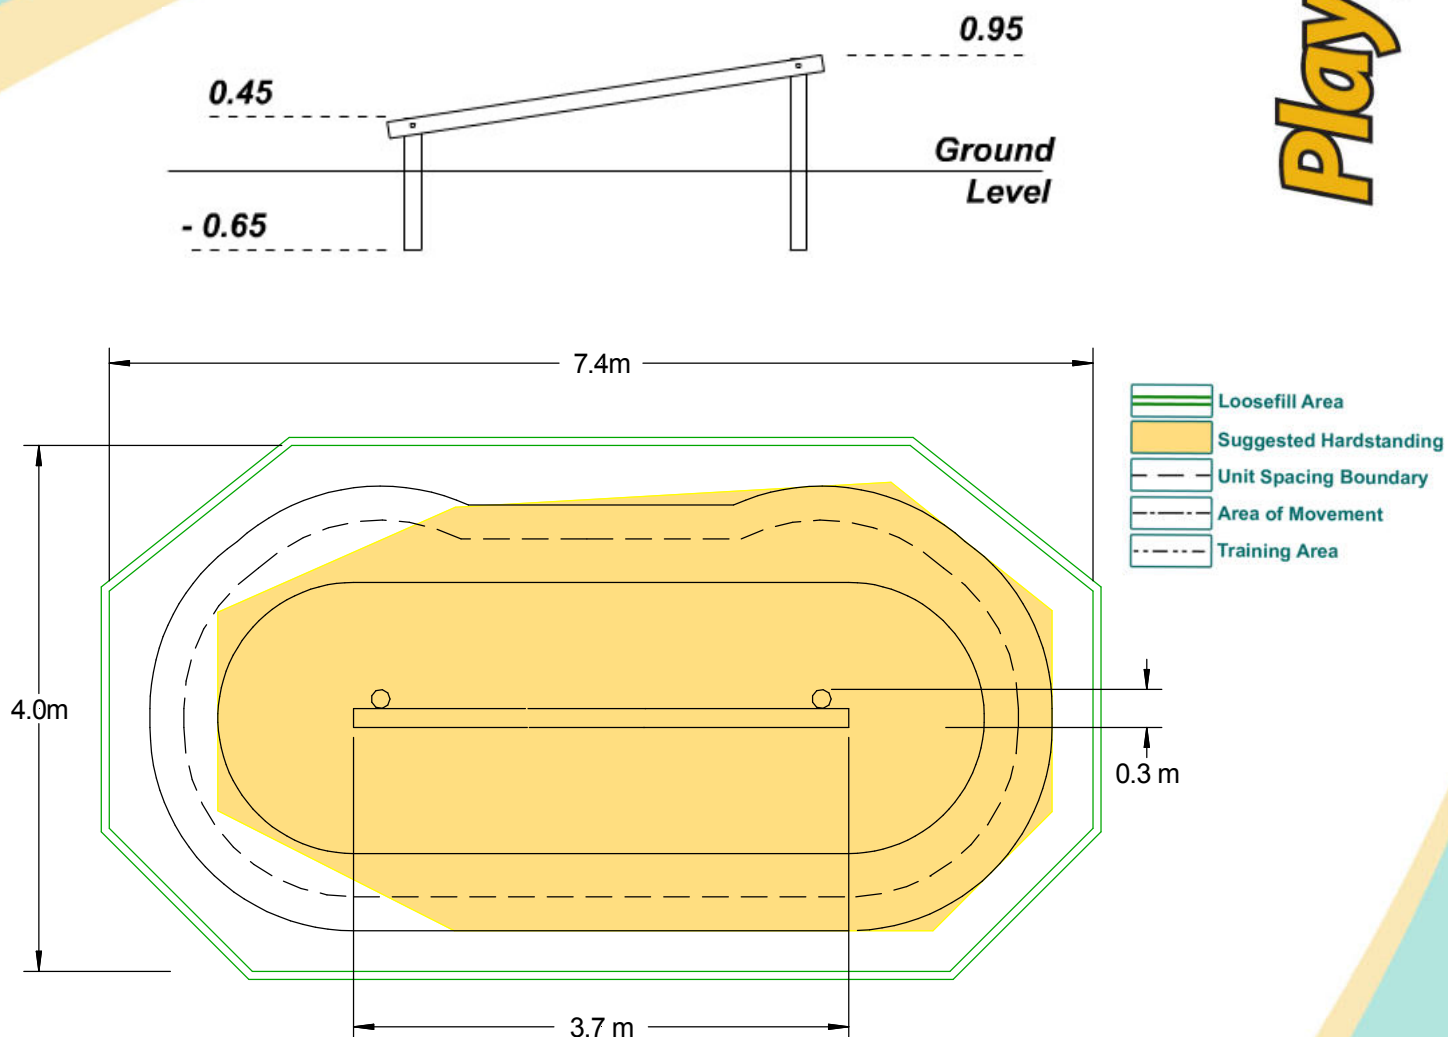

Technical Information

Equipment Dimensions

Length / Width / Height	3.7m x 0.3m x 0.95m
Surfacing and Area Required	
Minimum Space Required L/W/H	7.4m x 4.0m x 3.5m
Max Gradient of Ground	1 in 30
Free Height of Fall	1.0m
Impact Area	17.33m ²
Loosefill at 250mm	7m ³
Bark / Cushionfall / Sand	
Grasslok Tiles	n/a

Installation Information

Overall Weight	79kg
Heaviest Part	46kg
Largest Part	3.7m x 0.14m
Longest Part	3.7m
Concrete Required	0.08m ³

Suitable for users aged + 14yrs old, measuring at least 1.40m in height.